PERMIT

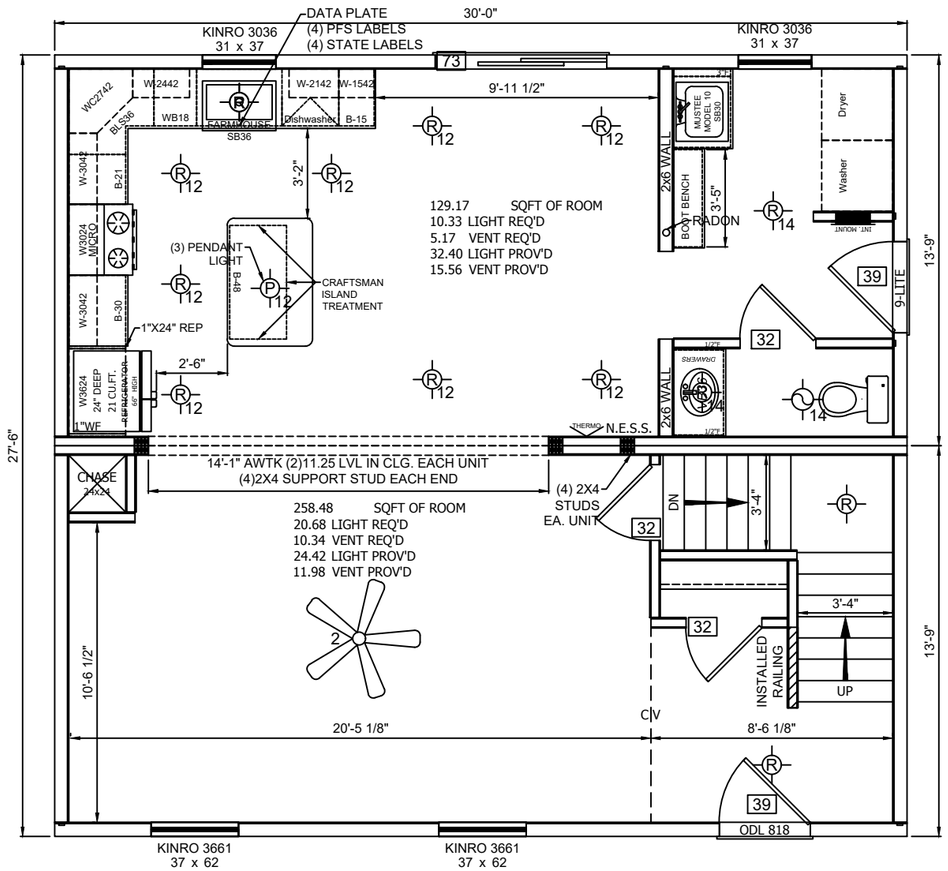

NOTES:
1) BATH FANS ARE A MIN. OF 50 CFM AND ARE VENTED TO THE EXTERIOR. (WITH THE EXCEPTION OF THE WHOLE HOUSE VENT FAN LOCATED IN HALL BATH, IT IS TO BE 110 CFM.)
2) RANGEHOOD IS A MIN. OF 100 CFM AND IS VENTED TO THE EXTERIOR.
3) 200 AMP PANEL BOX.
4) CEILING WALL HEIGHT TO BE 8'-0".
5) ALL WORK BELOW THE SILL PLATE, AND INCLUDING SILL PLATE, TO BE COMPLETED ONSITE BY OTHERS, AND MUST BE INSPECTED AND APPROVED BY LOCAL BUILDING OFFICIAL.
6) SEE PAGE TS-101 FOR WINDOW AND DOOR INFORMATION.

HEADERS: ALL SINGLE WINDOW HEADERS
AND DOORS ARE (3) 2x6
ALL DOUBLE WINDOWS AND SLIDERS (2) 2x10

NewEra building systems
CHAMPION HOME BUILDERS DIV. 270
451 SOUTHERN AVE. STRATTANVILLE, PA 16258

MODIFICATIONS

PROJECT:	Q-31729 27'6x30' 2-STORY NE 623
DRAWN BY: NICK	
DATE: 04-19-24	
SCALE: 1/4"=1'-0"	
TITLE:	FLOOR PLAN
FILENAME: Q-31729	
BUILDER: SUPERIOR	
CUSTOMER: STOCK	
SHEET:	AP-101

PROPRIETARY AND CONFIDENTIAL
THESE DRAWINGS AND SPECIFICATIONS ARE ORIGINAL, PROPRIETARY AND CONFIDENTIAL MATERIALS OF CHAMPION.
COPYRIGHT © 1976-2024 BY CHAMPION

PERMIT

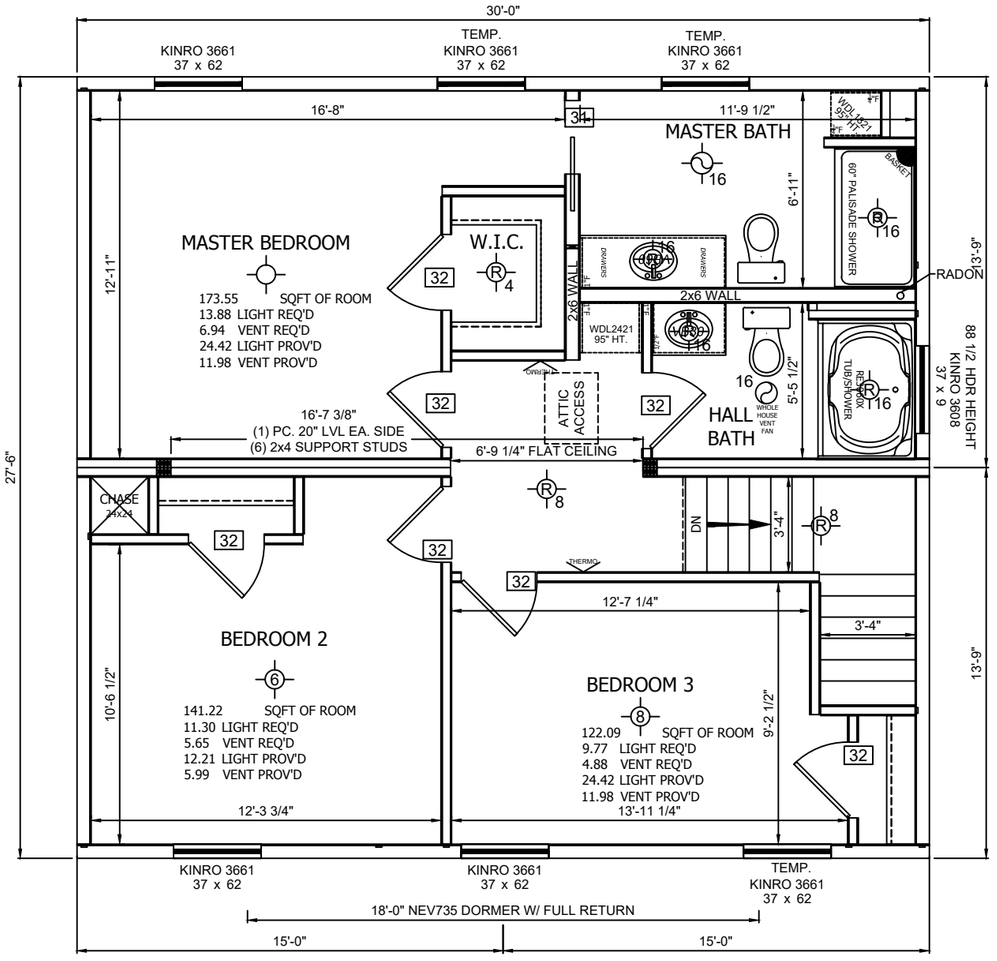

NOTES:
1) BATH FANS ARE A MIN. OF 50 CFM AND ARE VENTED TO THE EXTERIOR. (WITH THE EXCEPTION OF THE WHOLE HOUSE VENT FAN LOCATED IN HALL BATH, IT IS TO BE 110 CFM.)
2) RANGEHOOD IS A MIN. OF 100 CFM AND IS VENTED TO THE EXTERIOR.
3) 200 AMP PANEL BOX.
4) CEILING WALL HEIGHT TO BE 8'-0".
5) ALL WORK BELOW THE SILL PLATE, AND INCLUDING SILL PLATE, TO BE COMPLETED ONSITE BY OTHERS, AND MUST BE INSPECTED AND APPROVED BY LOCAL BUILDING OFFICIAL.
6) SEE PAGE TS-101 FOR WINDOW AND DOOR INFORMATION.

HEADERS: ALL SINGLE WINDOW HEADERS ARE (2) 2x6

NewEra building systems
CHAMPION HOME BUILDERS DIV. 270
451 SOUTHERN AVE. STRATTANVILLE, PA 16258

MODIFICATIONS

PROJECT:	Q-31729 27'6x30' 2-STORY NE 623
DRAWN BY: NICK	
DATE: 04-19-24	
SCALE: 1/4"=1'-0"	
TITLE:	FLOOR PLAN 2ND. FLOOR
FILENAME: Q-31729	
BUILDER: SUPERIOR	
CUSTOMER: STOCK	
SHEET:	AP-201

PROPRIETARY AND CONFIDENTIAL
THESE DRAWINGS AND SPECIFICATIONS ARE ORIGINAL, PROPRIETARY AND CONFIDENTIAL MATERIALS OF CHAMPION.
COPYRIGHT © 1976-2024 BY CHAMPION